

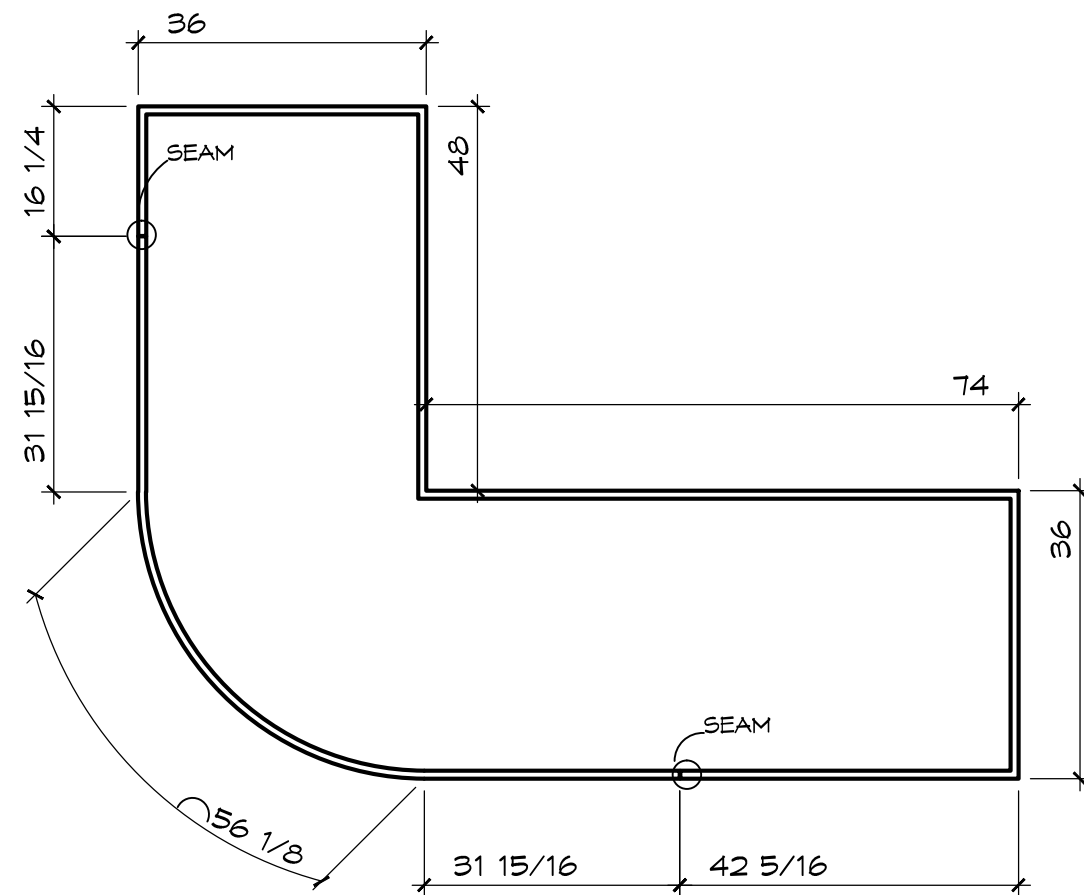


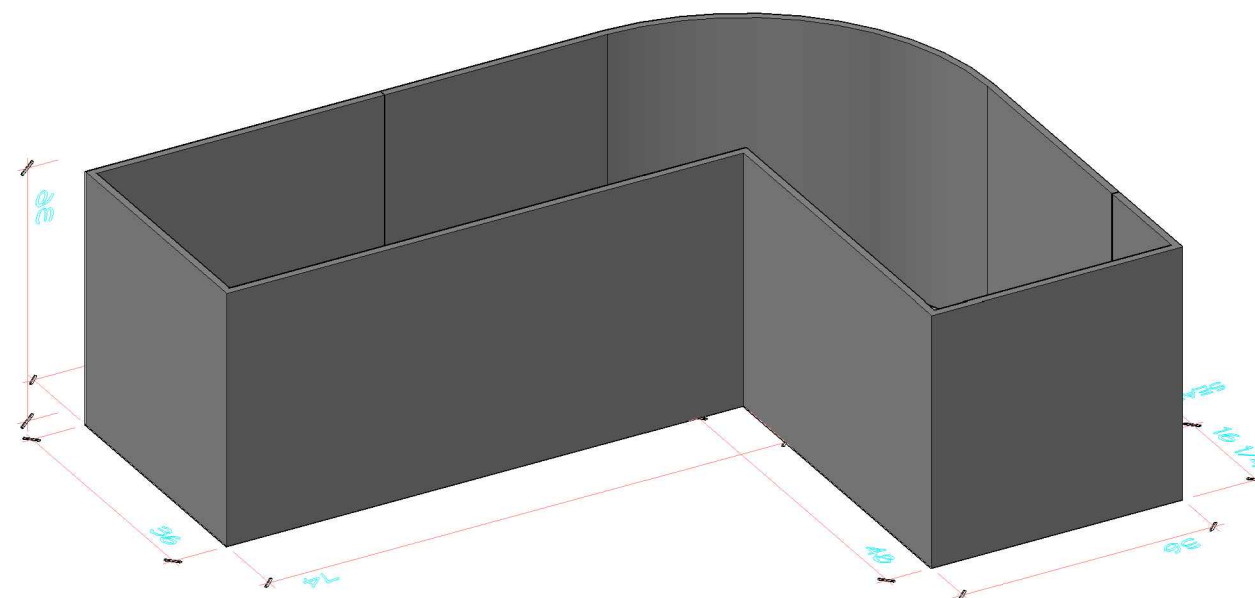

OPTION #1

FLOOR PLAN

SCALE : 1/2" = 1'-0"

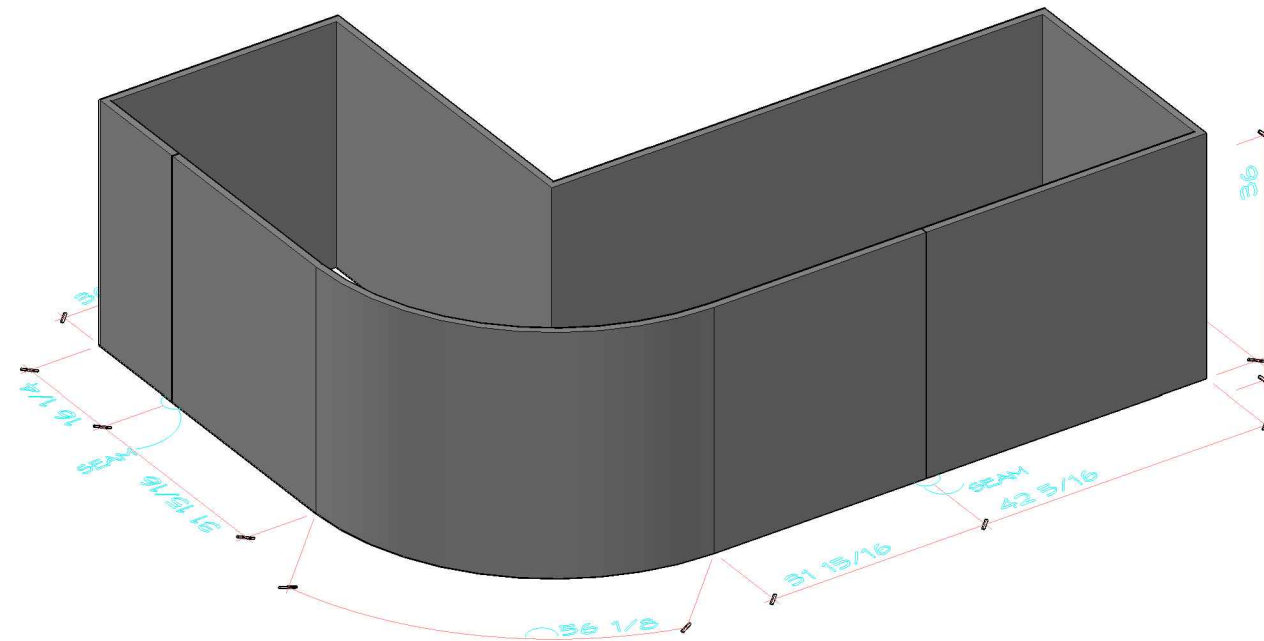

OPTION #1

SCALE : 1/2" = 1'-0"

APPROVED BY

NAME

SIGNATURE

DATE

PLOT SCALE :

AS SHOWN

DATE :

DRAWN BY :

d. felix

REVIEW BY :

PLAN # :

A01

1 OF 1